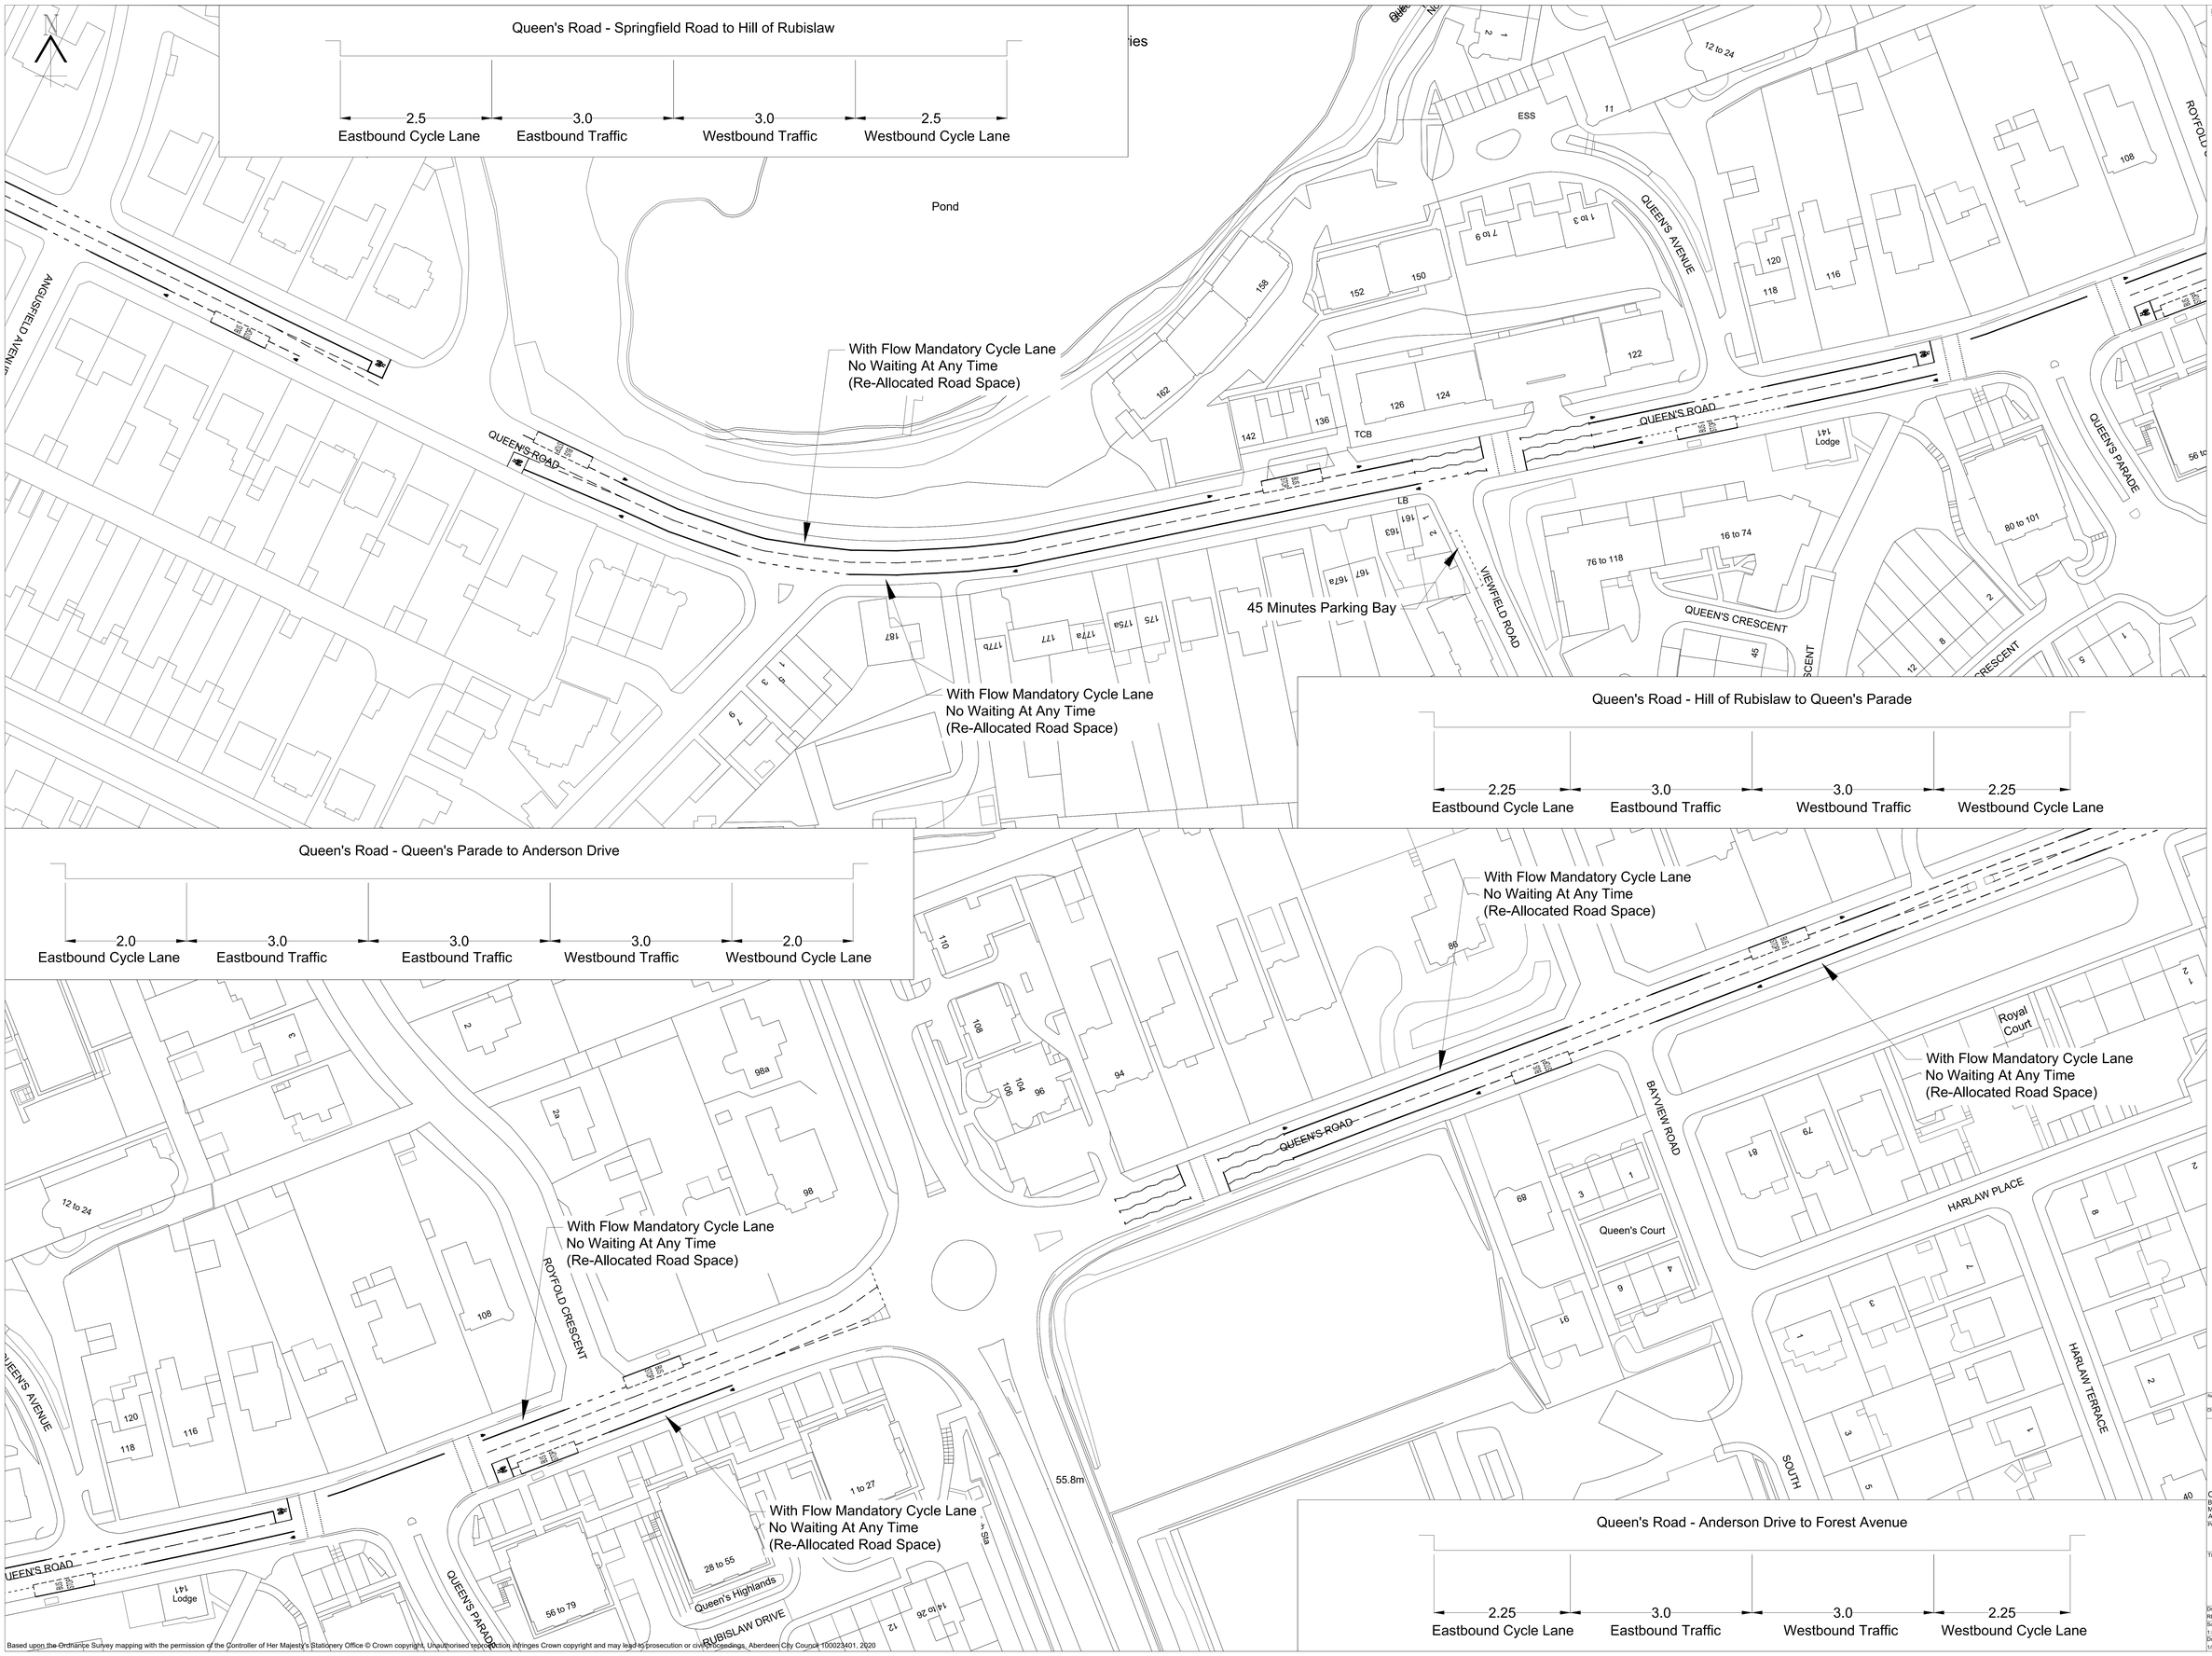

NOTE:

Rev.	Description.
Checked (Init./date)	Drawn (Init./date)

ABERDEEN CITY COUNCIL

Capital | Resources
Business Hub 4, Ground Floor North,
Marischal College, Broad Street, Aberdeen
AB10 1AB

Project: Urban Realm Task Force

Title: Queen's Road - Hill of Rubislaw to Forest Avenue

Drawn	Date	Checked	Date
RE	10/07/2020	SFA	10/07/2020

Scale @ A0
1:500

Drawing No.
1/RD5901/T/102

A0