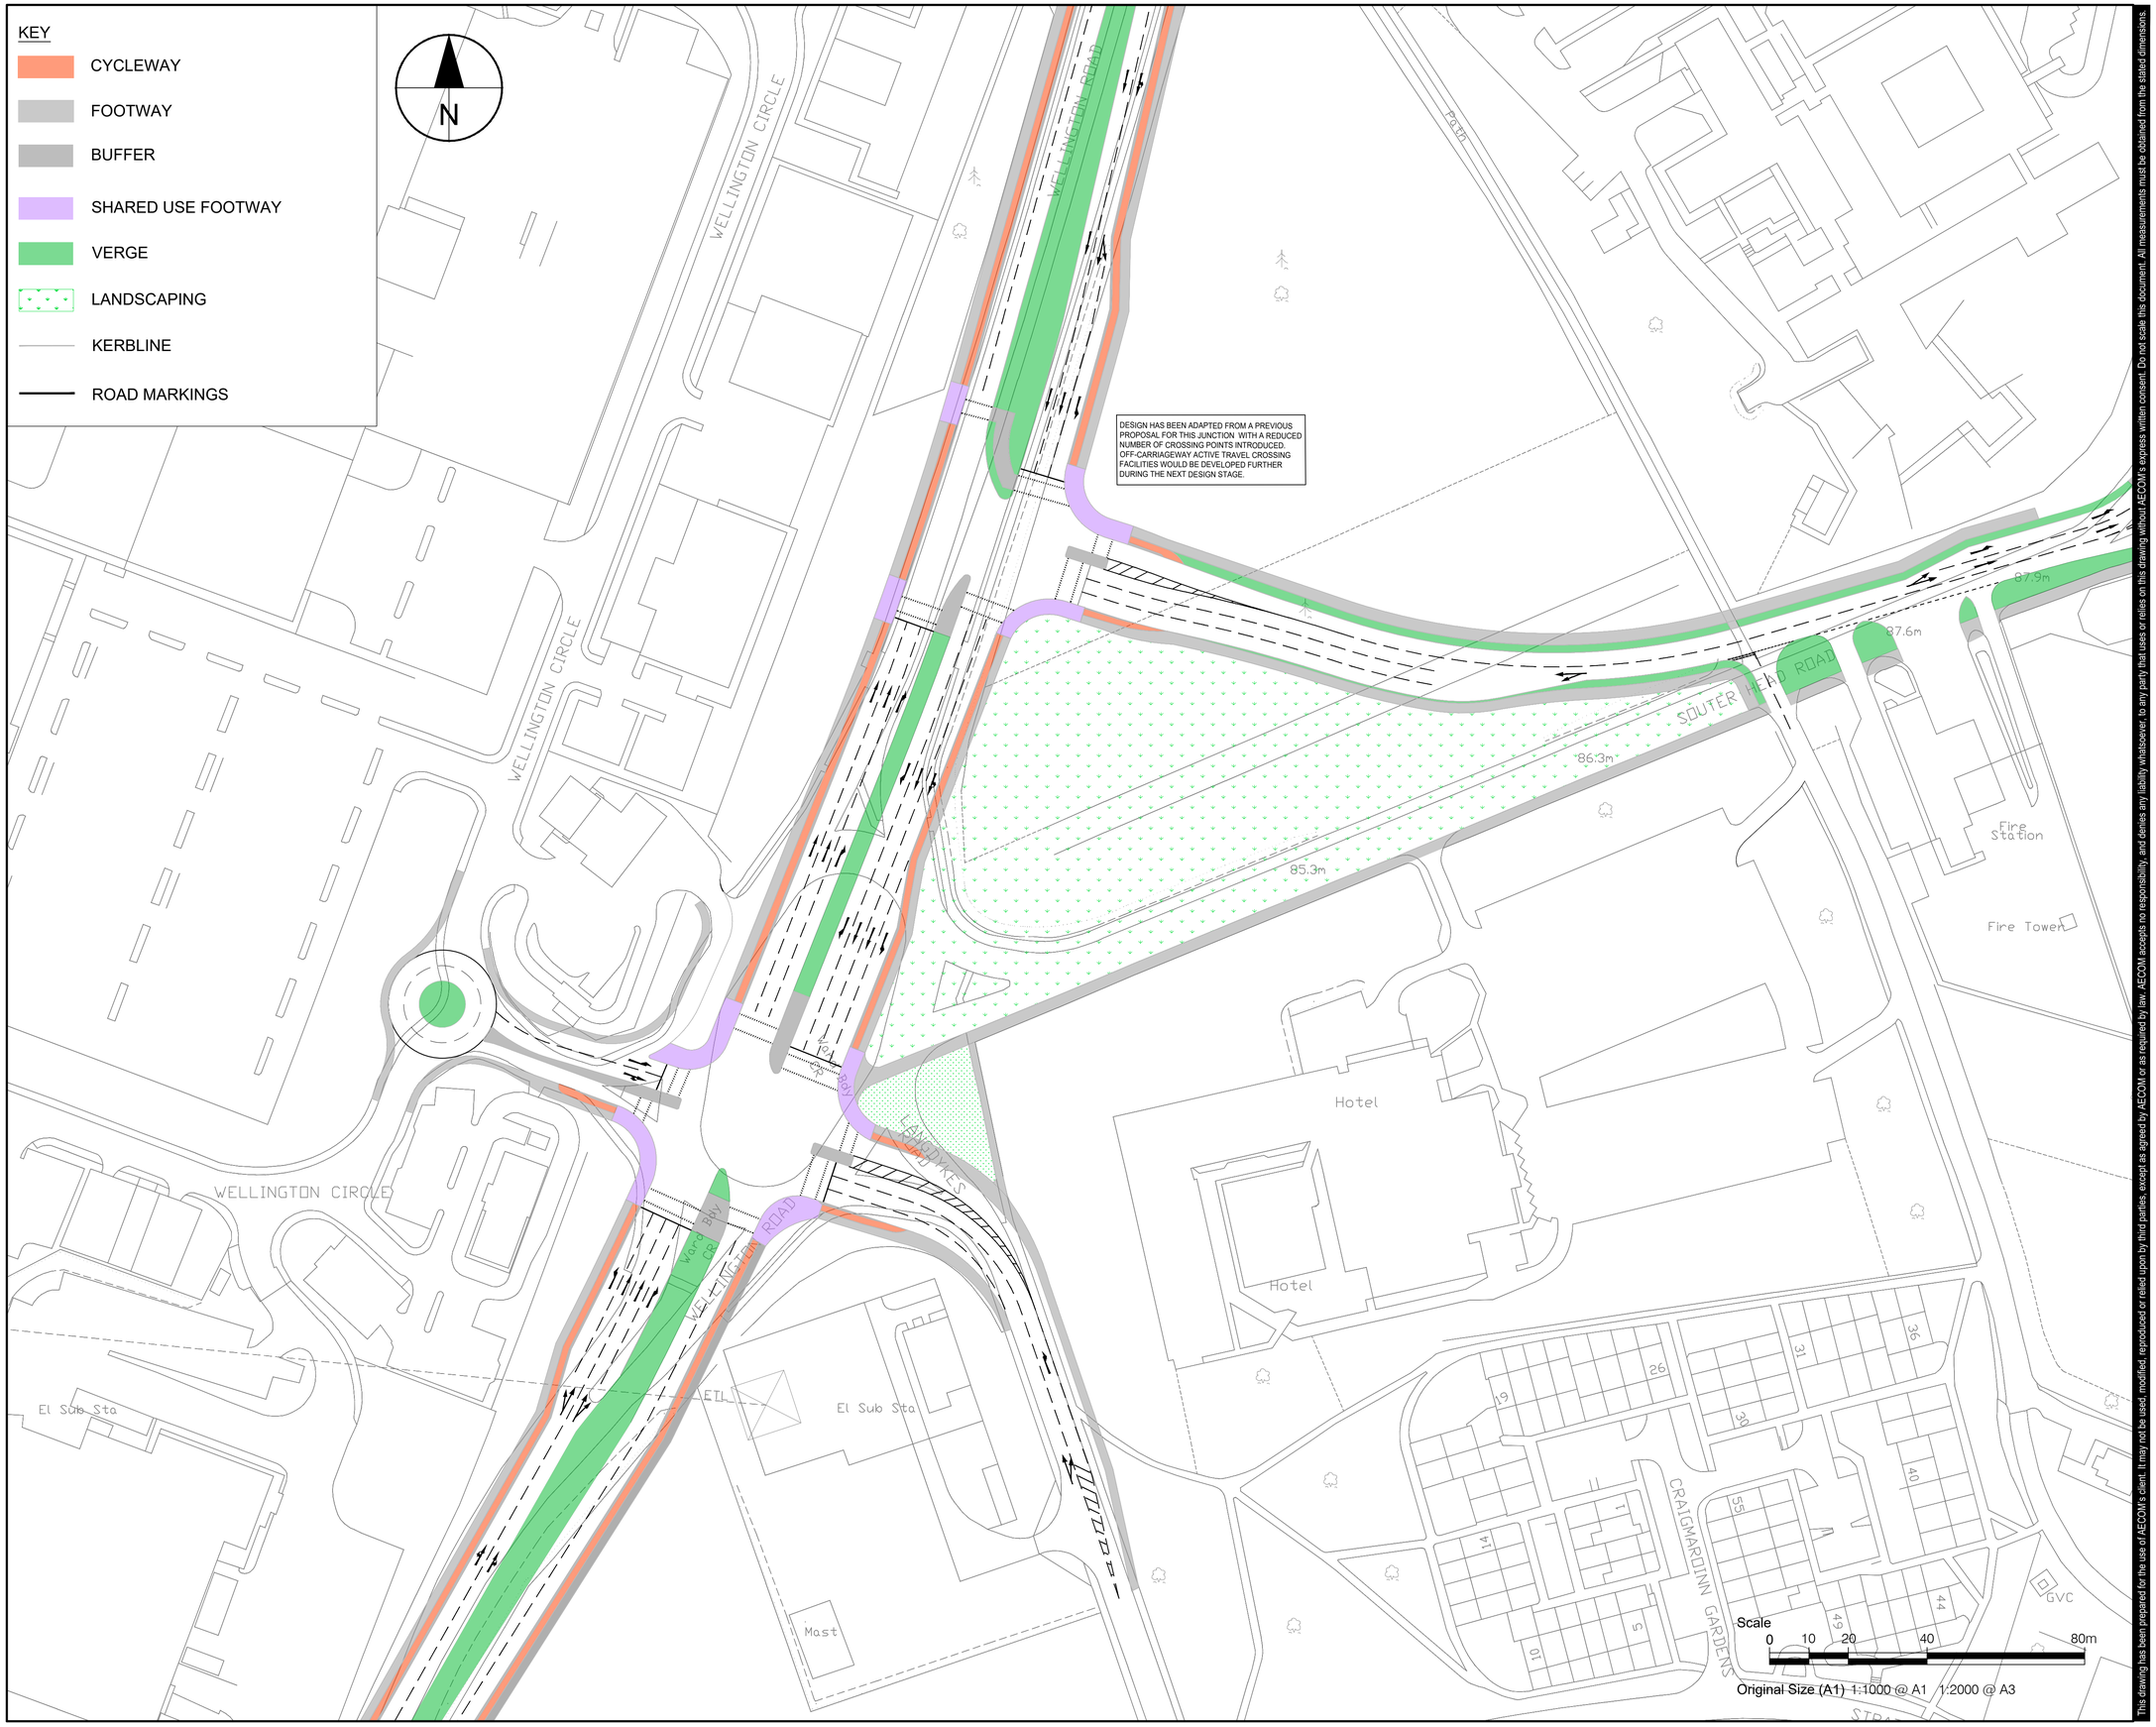

Project Management Initials: Designer: DMc Checked: GB Approved: Active Travel Package ISO A1 594mm x 841mm

Filename: Z:\UKI\UKABZ1\JOBS\PR-362016_WELLINGTON_ROAD_STAG_2\900_CAD_GIS\910_CAD\911_MODELS\SOUTERHEAD JCT ACTIVE TRAVEL.DWG
Last saved by: FIONA.BEBBINGTON Last Plotted: 2021-04-08

This drawing has been prepared for the use of AECOM's client. It may not be used, modified, reproduced or relied upon by third parties, except as agreed by AECOM or as required by law. AECOM accepts no responsibility, and denies any liability whatsoever, to any party that uses or relies on this drawing without AECOM's express written consent. Do not scale this document. All measurements must be obtained from the stated dimensions.

AECOM

PROJECT

WELLINGTON ROAD ACTIVE TRAVEL PACKAGE

CLIENT

ABERDEEN CITY COUNCIL

CONSULTANT

AECOM
Aurora
120 Bothwell St
GLASGOW, G2 7JS
+44 (0) 141 248 0300 tel
www.aecom.com

NOTES

1. LAYOUTS PROVIDED ARE SOLELY FOR REPRESENTATIONAL PURPOSES AND DO NOT FORM PART OF A DESIGN PROPOSAL.
2. JUNCTIONS HAVE NOT BEEN CONSIDERED AS PART OF THE FEASIBILITY DRAWINGS AND WILL NEED RE-VISITED IF DESIGN IS TO BE PROGRESSED.

ISSUE/REVISION

I/R	DATE	DESCRIPTION

KEY PLAN

PROJECT NUMBER

60597273

SHEET TITLE

Wellington Road
Souterhead Junction
Active Travel Package

SHEET NUMBER

60597273-MOD-C-AT-Souterhead